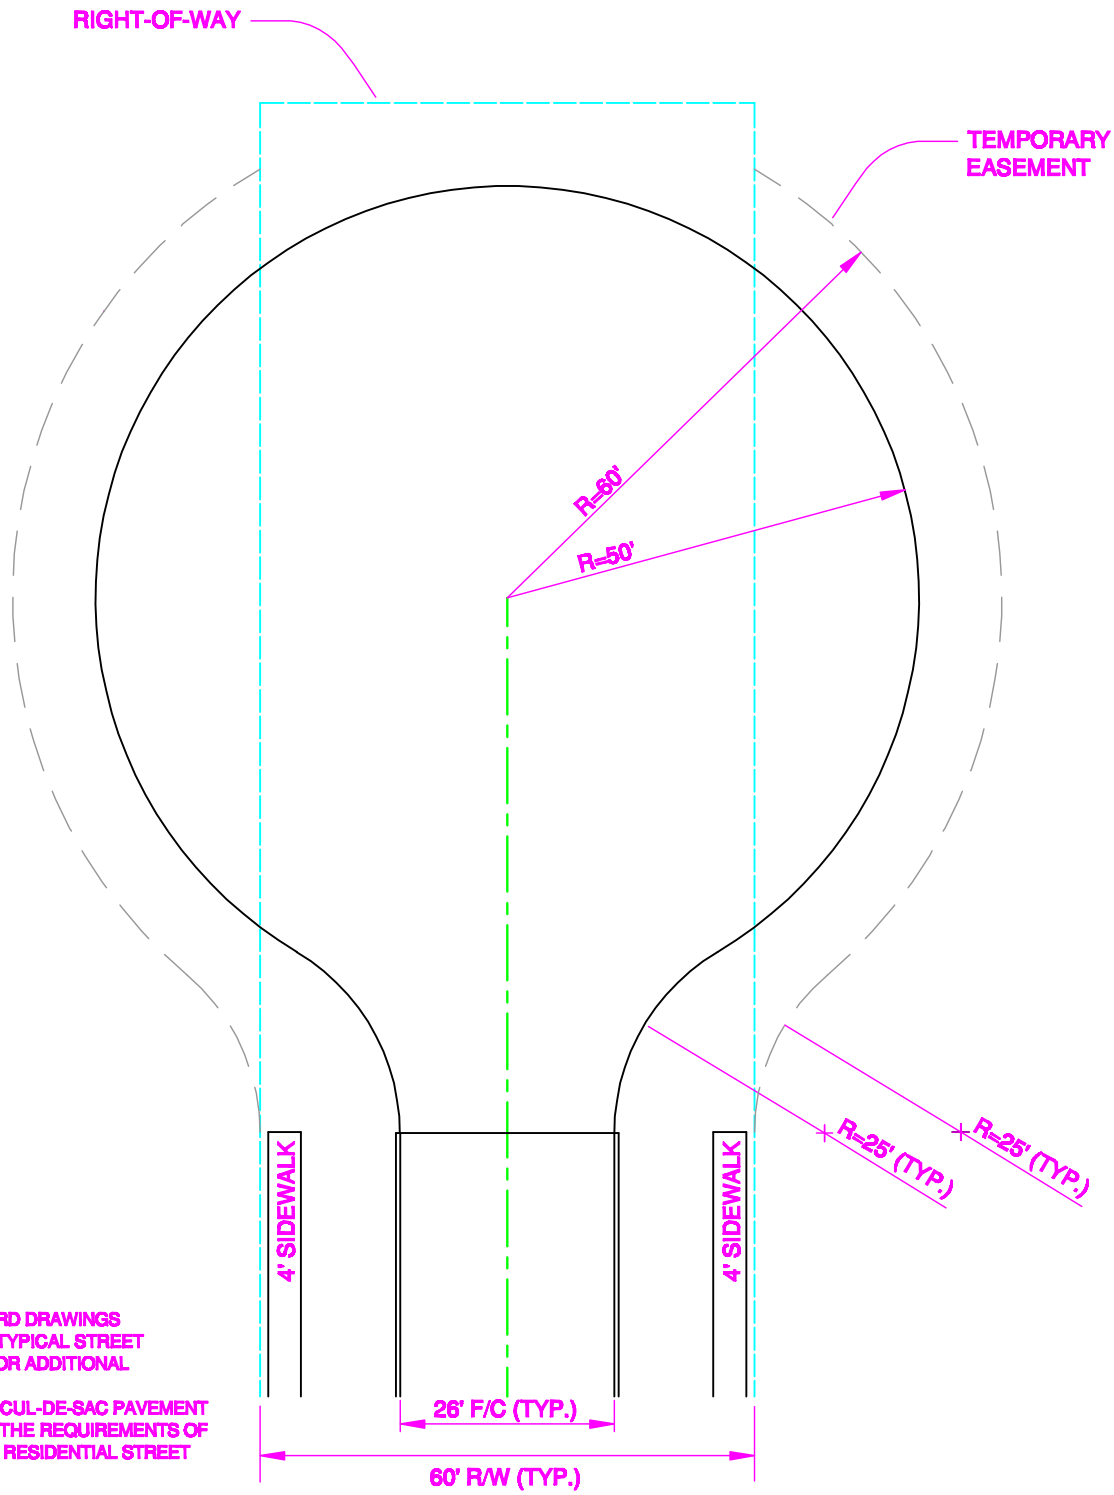

NOTES:
1. SEE STANDARD DRAWINGS PV-1 & PV-2, TYPICAL STREET SECTIONS, FOR ADDITIONAL DIMENSIONS.
2. TEMPORARY CUL-DE-SAC PAVEMENT SHALL MEET THE REQUIREMENTS OF THE TYPICAL RESIDENTIAL STREET SECTION.

NOTE 1: THIS DETAIL IS VALID ONLY WHEN USED AS PRESENTED HERE, WITHOUT CHANGES, AND IN CONJUNCTION WITH ANY GENERAL NOTES AND/OR OTHER DETAILS WHICH MAY APPLY. ANY CHANGES TO THIS DETAIL SHALL FIRST BE SUBMITTED TO AND APPROVED BY THE CITY ENGINEER.

NOTE 2: BEFORE ANY EXCAVATING, CALL THE FOLLOWING NUMBERS AT LEAST 48 HOURS IN ADVANCE: O.U.P.S. @ (800) 362-2764 AND O.A.G.P.U.P.S. @ (800) 925-0988.

City of Wooster : Division of Engineering
538 N. Market Street Wooster, Ohio 44691
Phone: (330) 263-5234 Fax: (330) 263-5247
Joel Montgomery, P.E.
City Engineer

NO.	DATE	REVISION
1	7/12/02	REMOVE "FACE OF CURB"

TEMPORARY TURN-AROUND CUL-DE-SAC TYPE

CAD FILE:				SHEET:
\ENGINEERING STANDARDS\PV-9.DWG				PV-12.0
DRAWN BY: AJM	APPRVD BY: EPO	ISSUE DATE: 07/19/00	SCALE: NONE	

M:\...\PV-12.dwg, 11/19/2009 4:32:08 PM, 1:1.0833333